LJ INSULATION & COATINGS

# Aromatic Polyurea Detail with UV Stable Top Coat
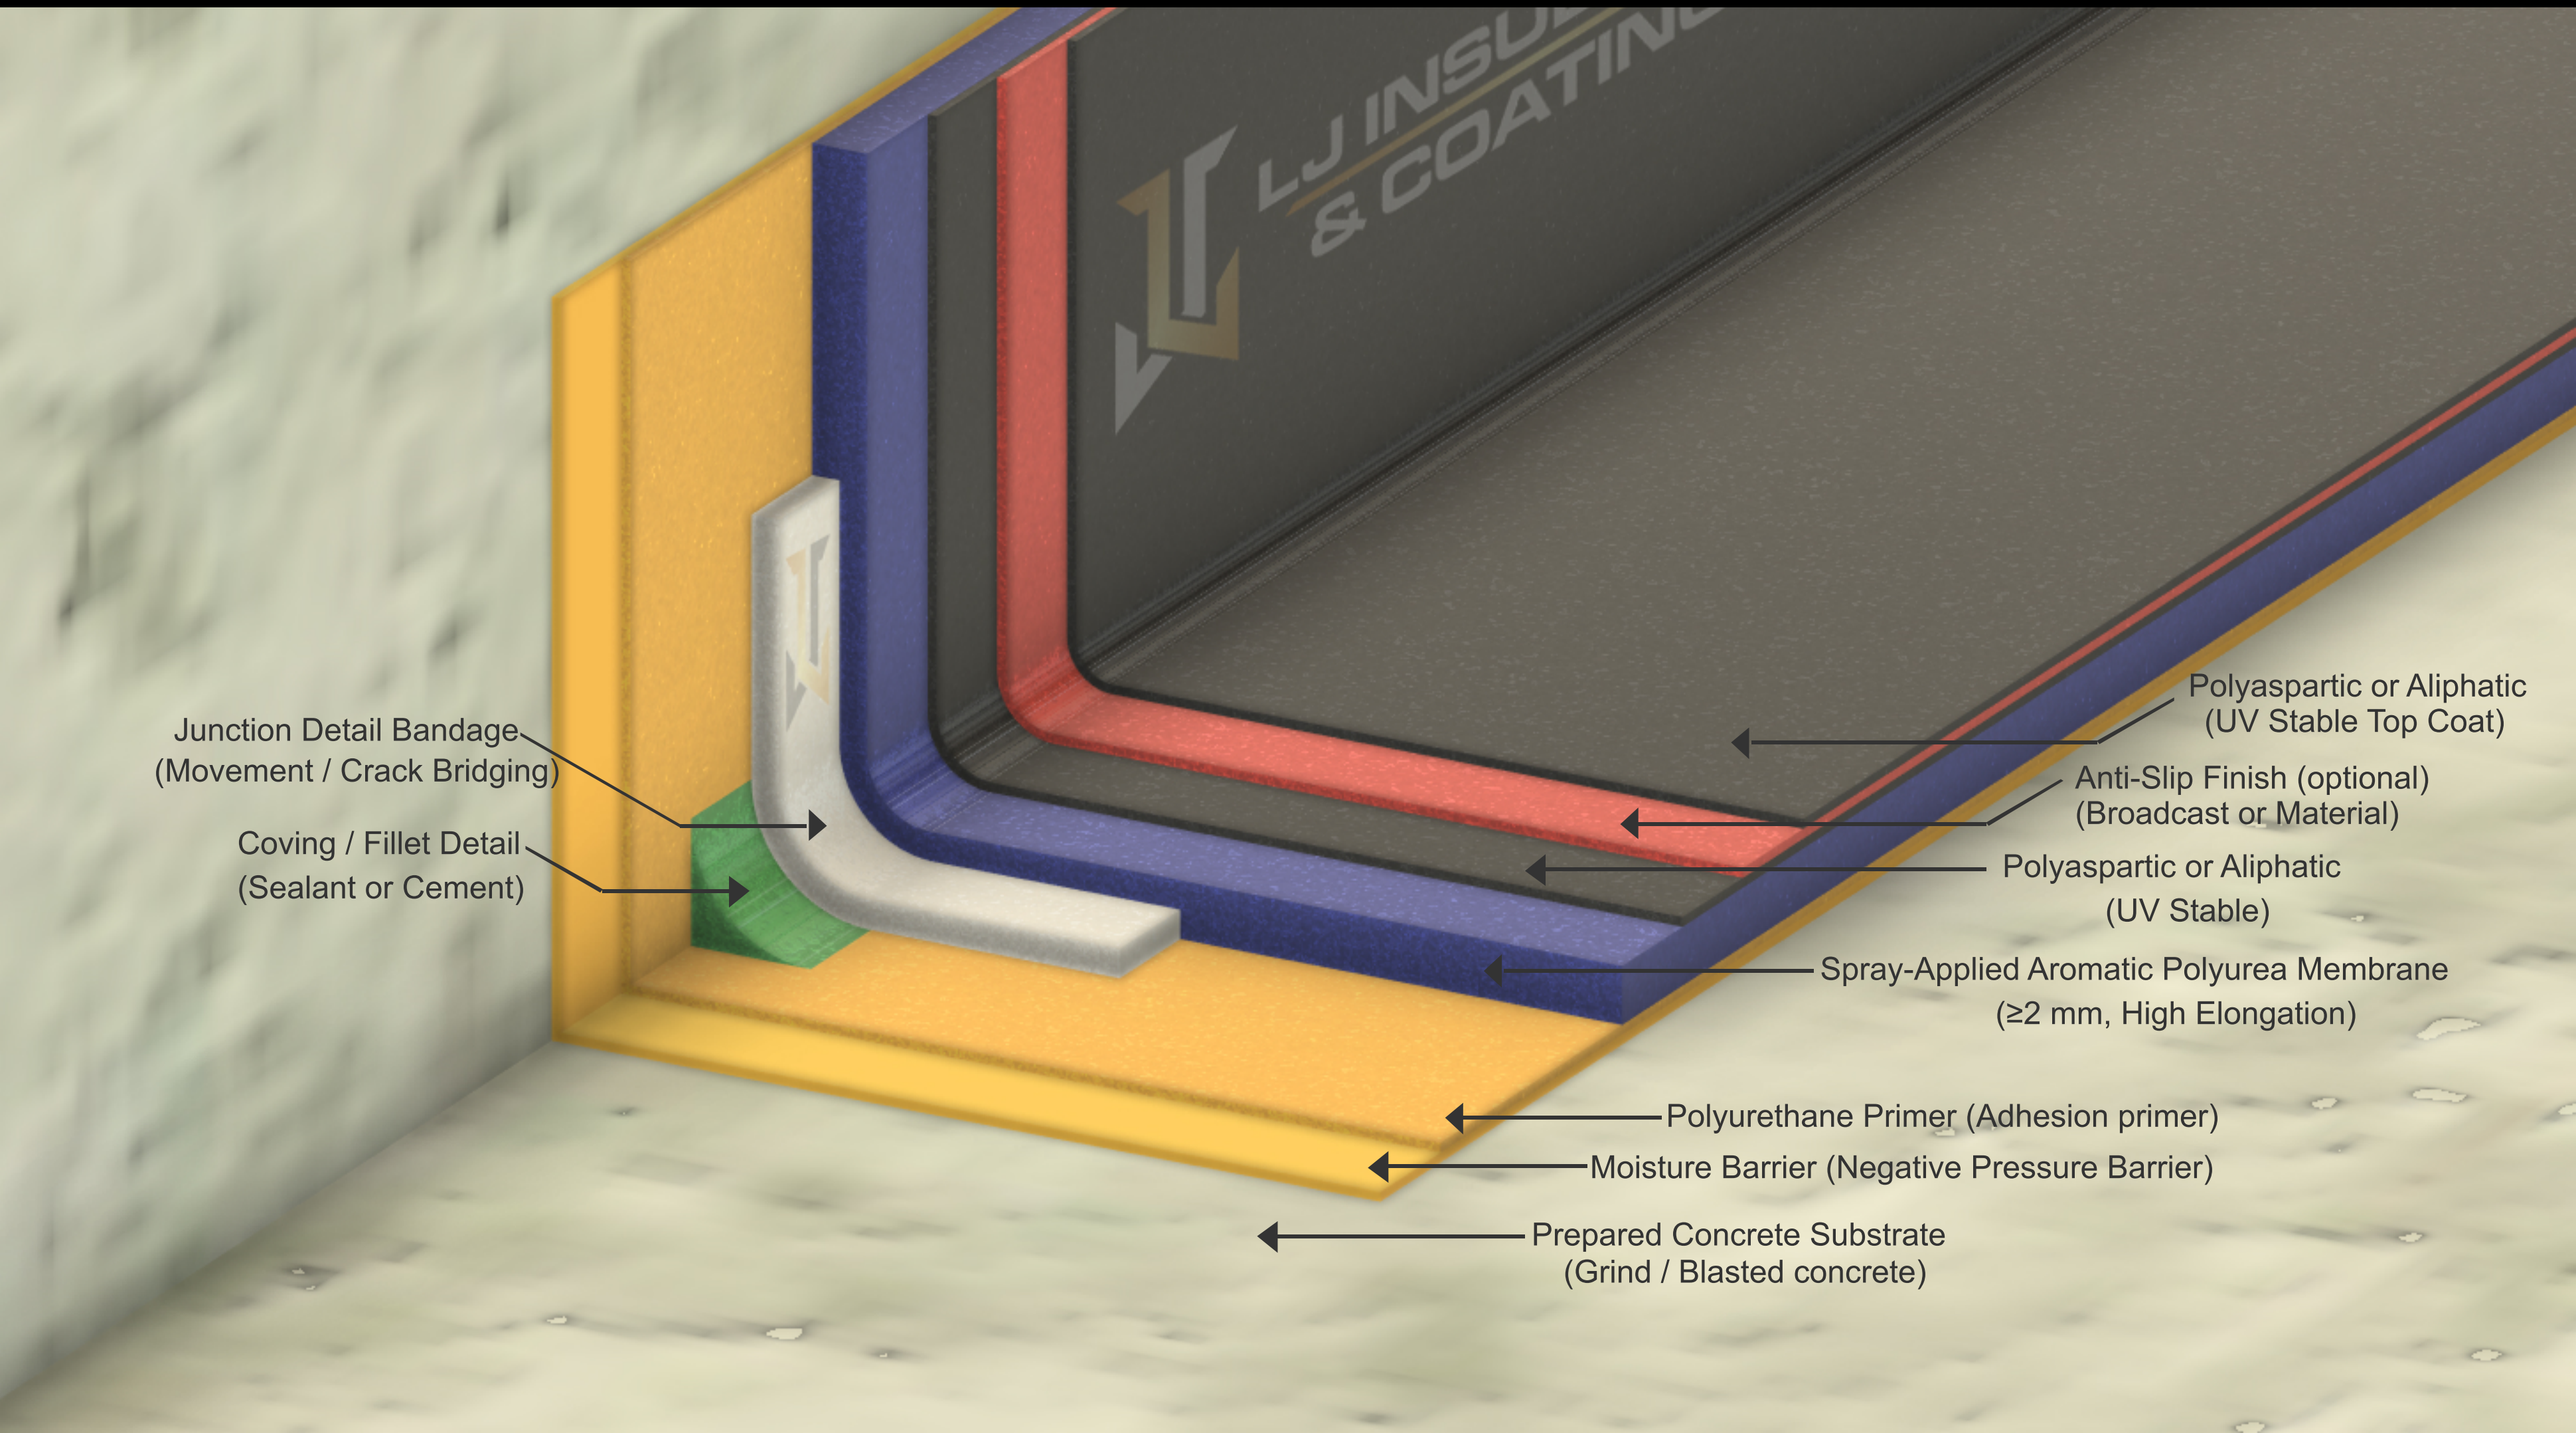
## Concrete Substrate - Junction Detail